
Sewer Capacity - Peak Wet Weather Flow

As of: 08/01/2025

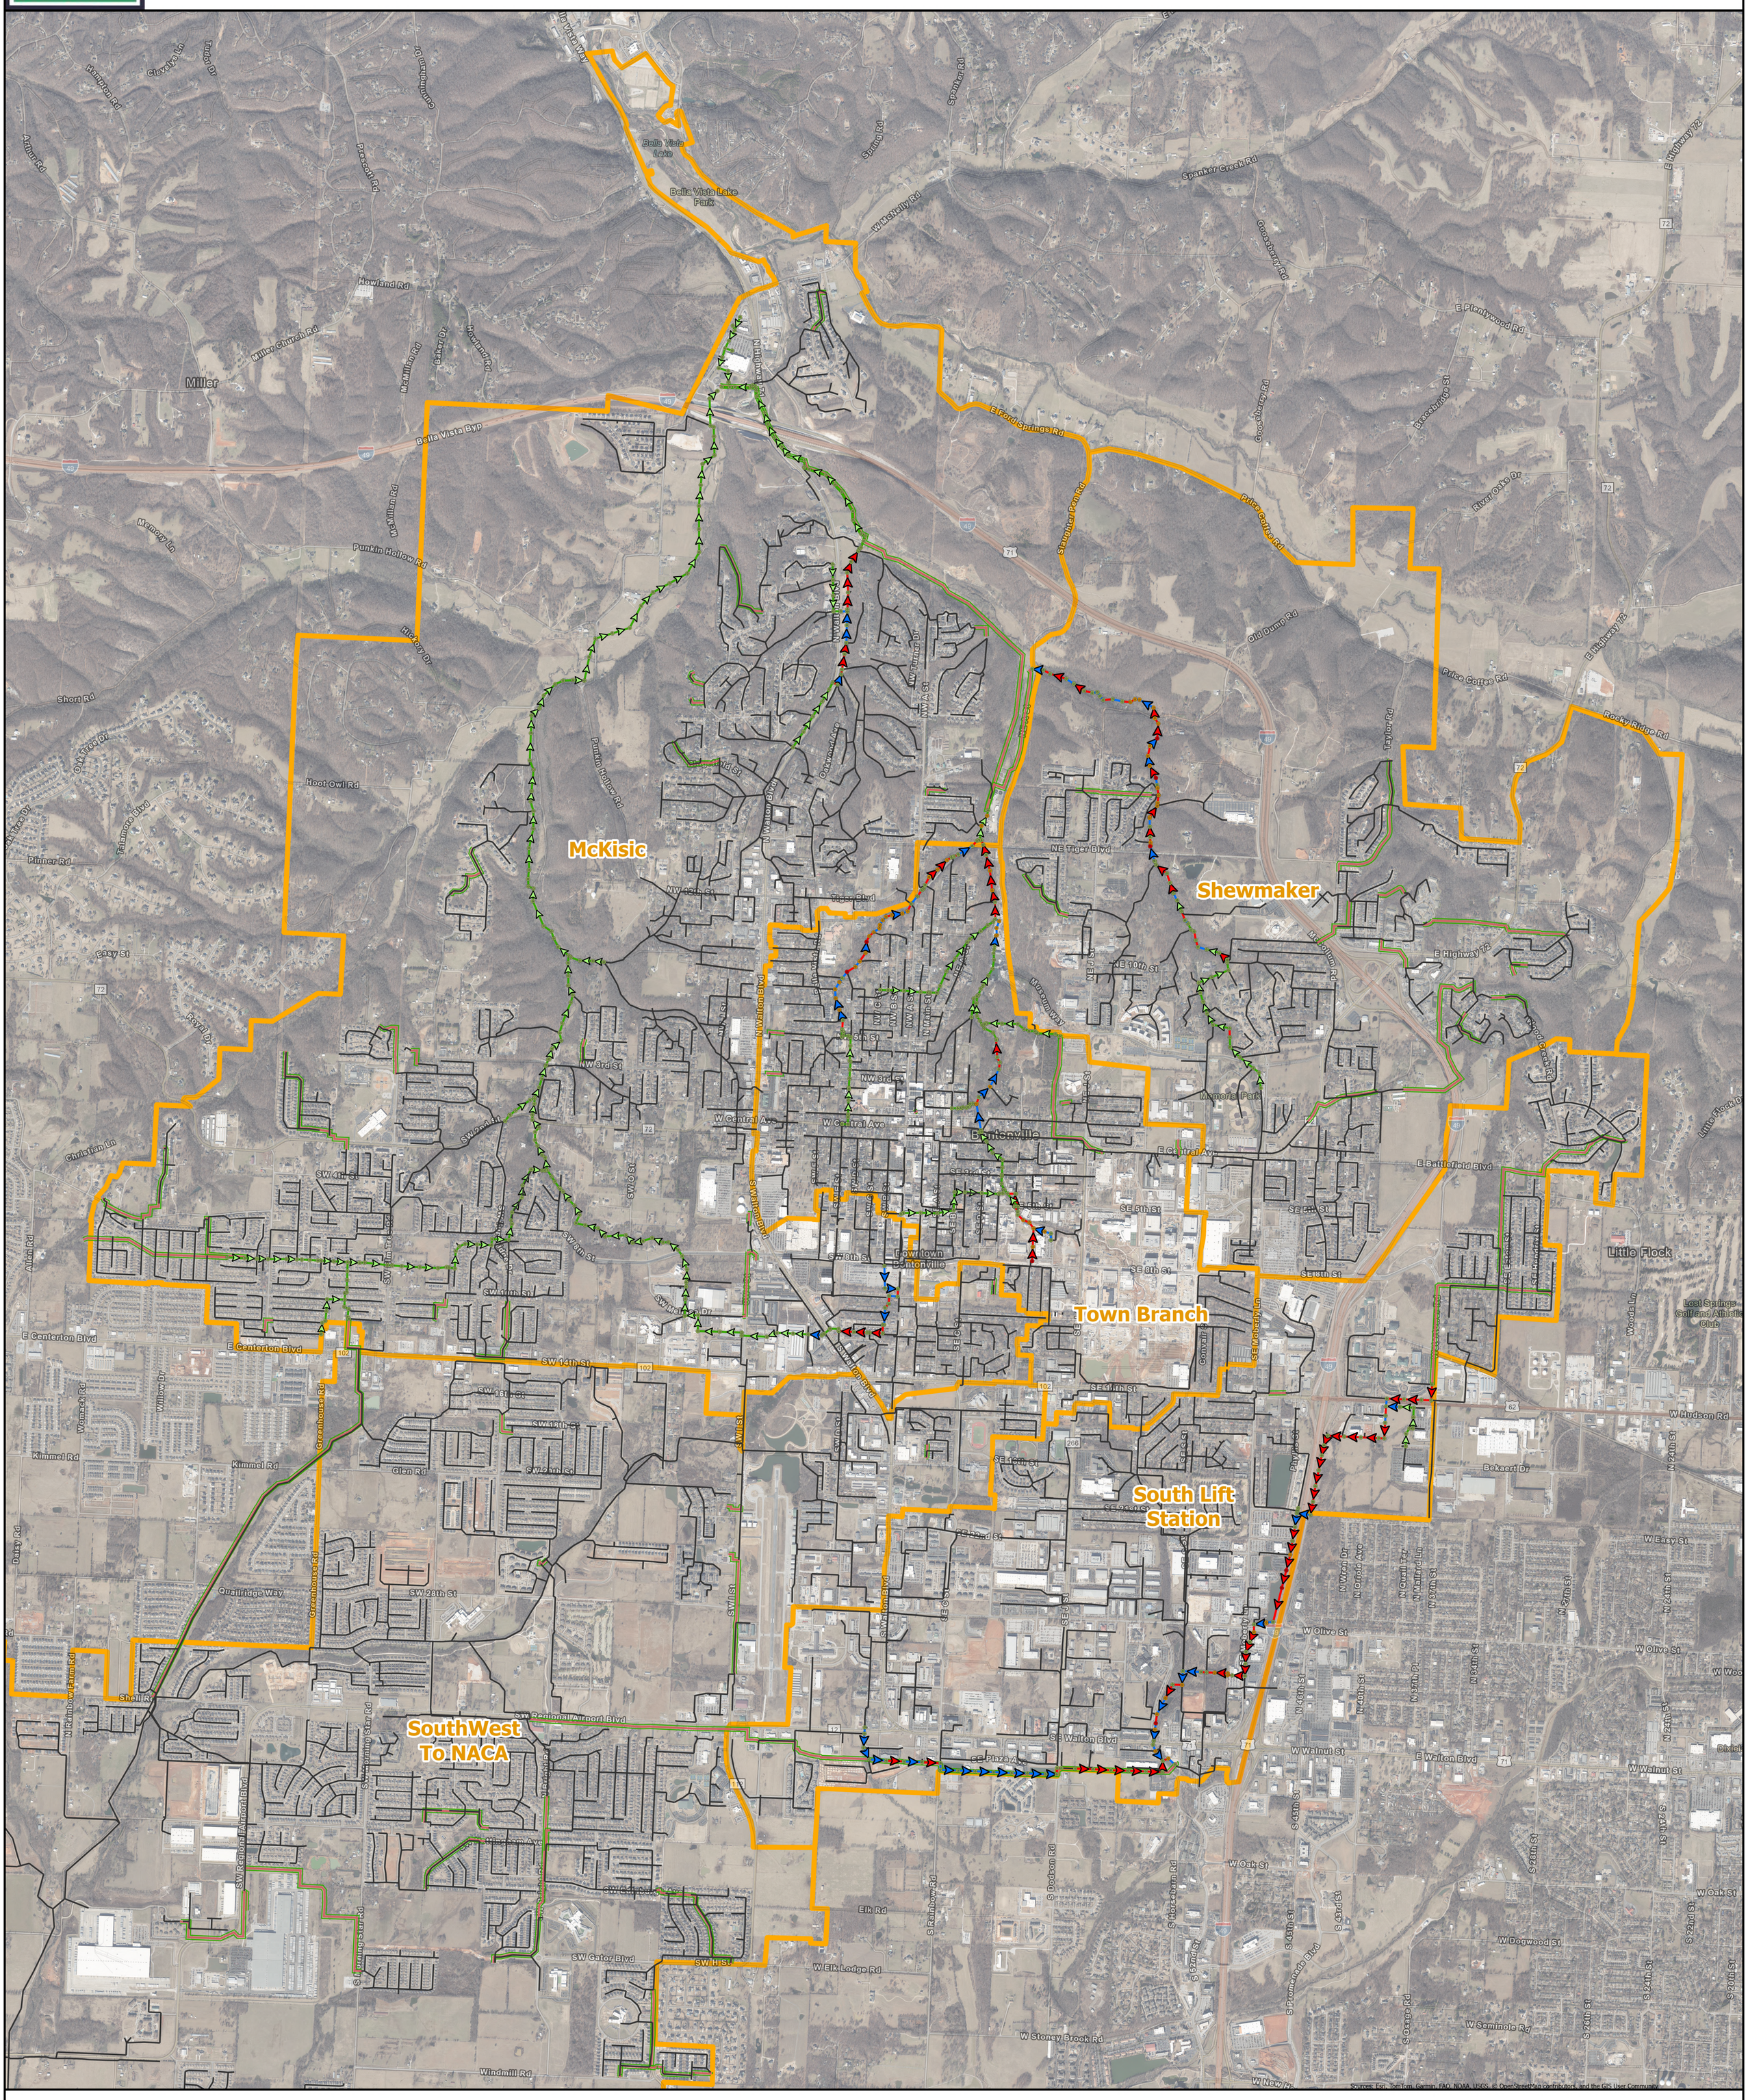

N

0 0.23 0.45 0.9 1.35 1.8 Miles

Scale: 1:19,507

Manhole Freeboard


- Greater than 3 Ft
- Manhole at Capacity
- Less than 3 Ft

Surcharge Status

- No Surcharge
- Surcharge Due To Downstream Constraint
- Sewer Pressure Main
- No Surcharge Data Currently Available
- Surcharge Due To Pipe Capacity
- Sewer Basins

Sewer Capacity - Peak Wet Weather Flow

As of: 08/01/2025

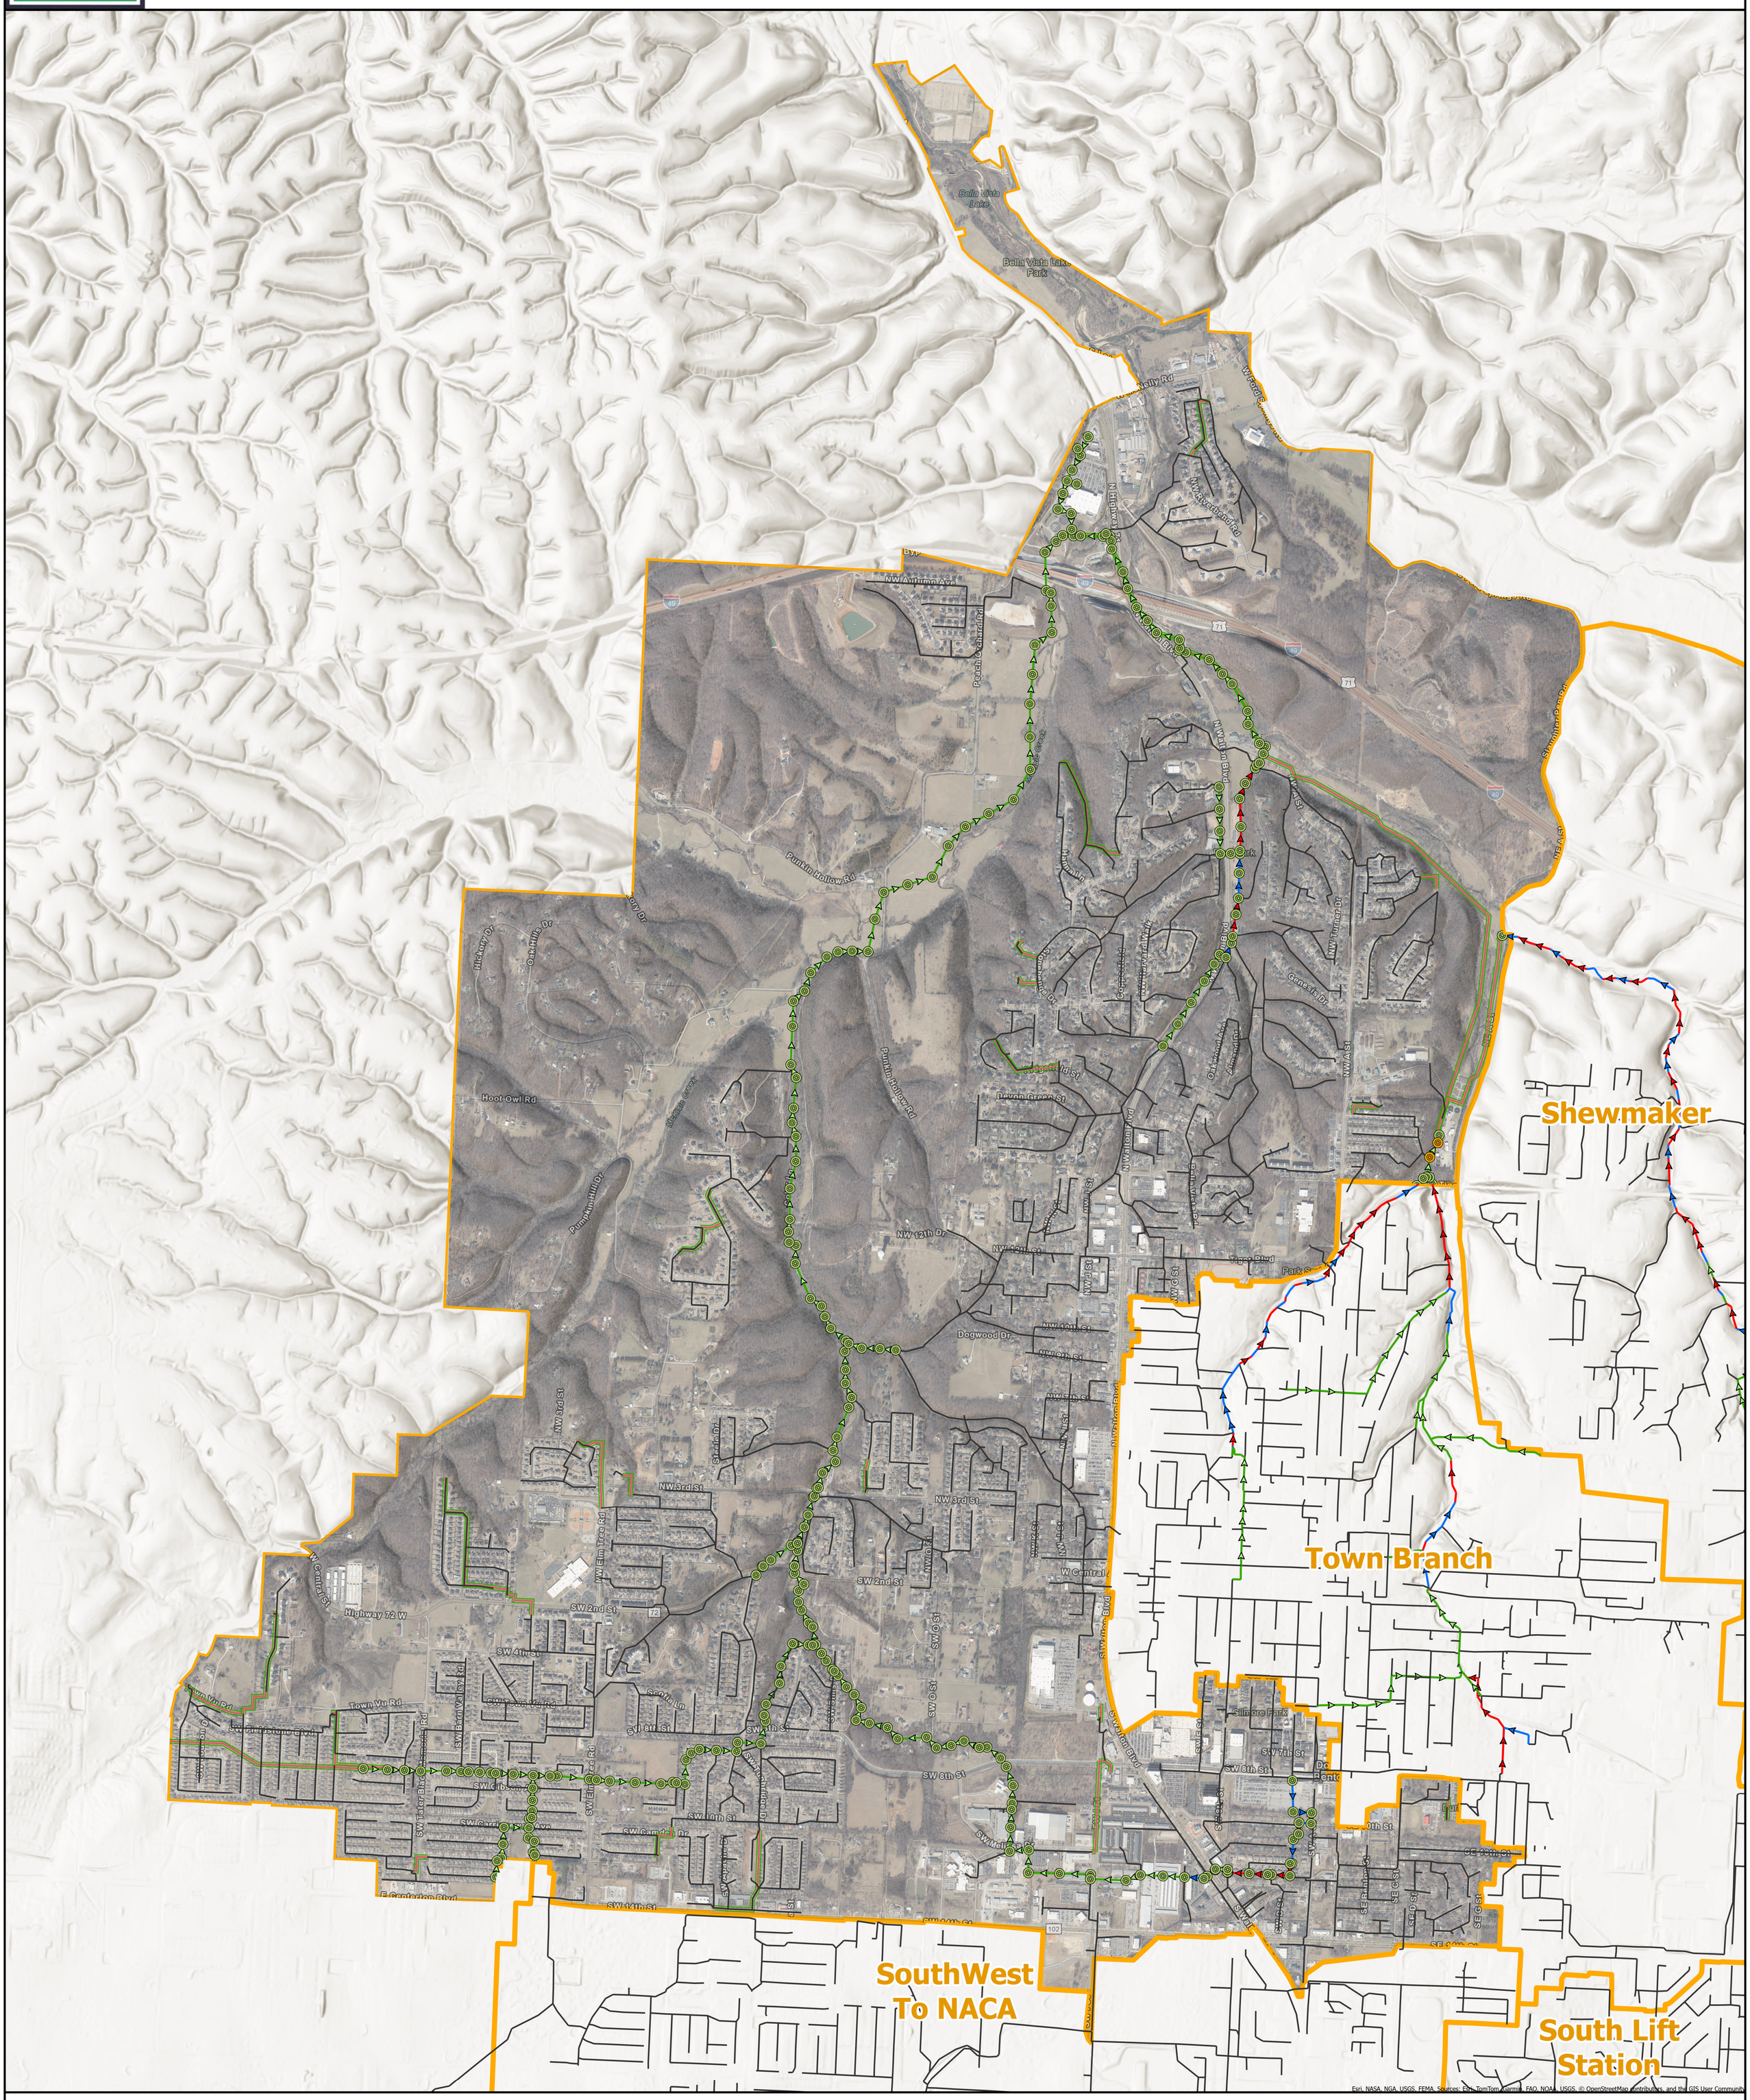

N

McKisic Sewer Basin

0 0.15 0.3 0.6 0.9 1.2 Miles

Scale: 1:13,800

Manhole Freeboard


- Greater than 3 Ft
- Manhole at Capacity
- Less than 3 Ft

Surcharge Status

- No Surcharge
- Surcharge Due To Downstream Constraint
- Sewer Pressure Main
- No Surcharge Data Currently Available
- Surcharge Due To Pipe Capacity
- Sewer Basins

Sewer Capacity - Peak Wet Weather Flow

As of: 08/01/2025

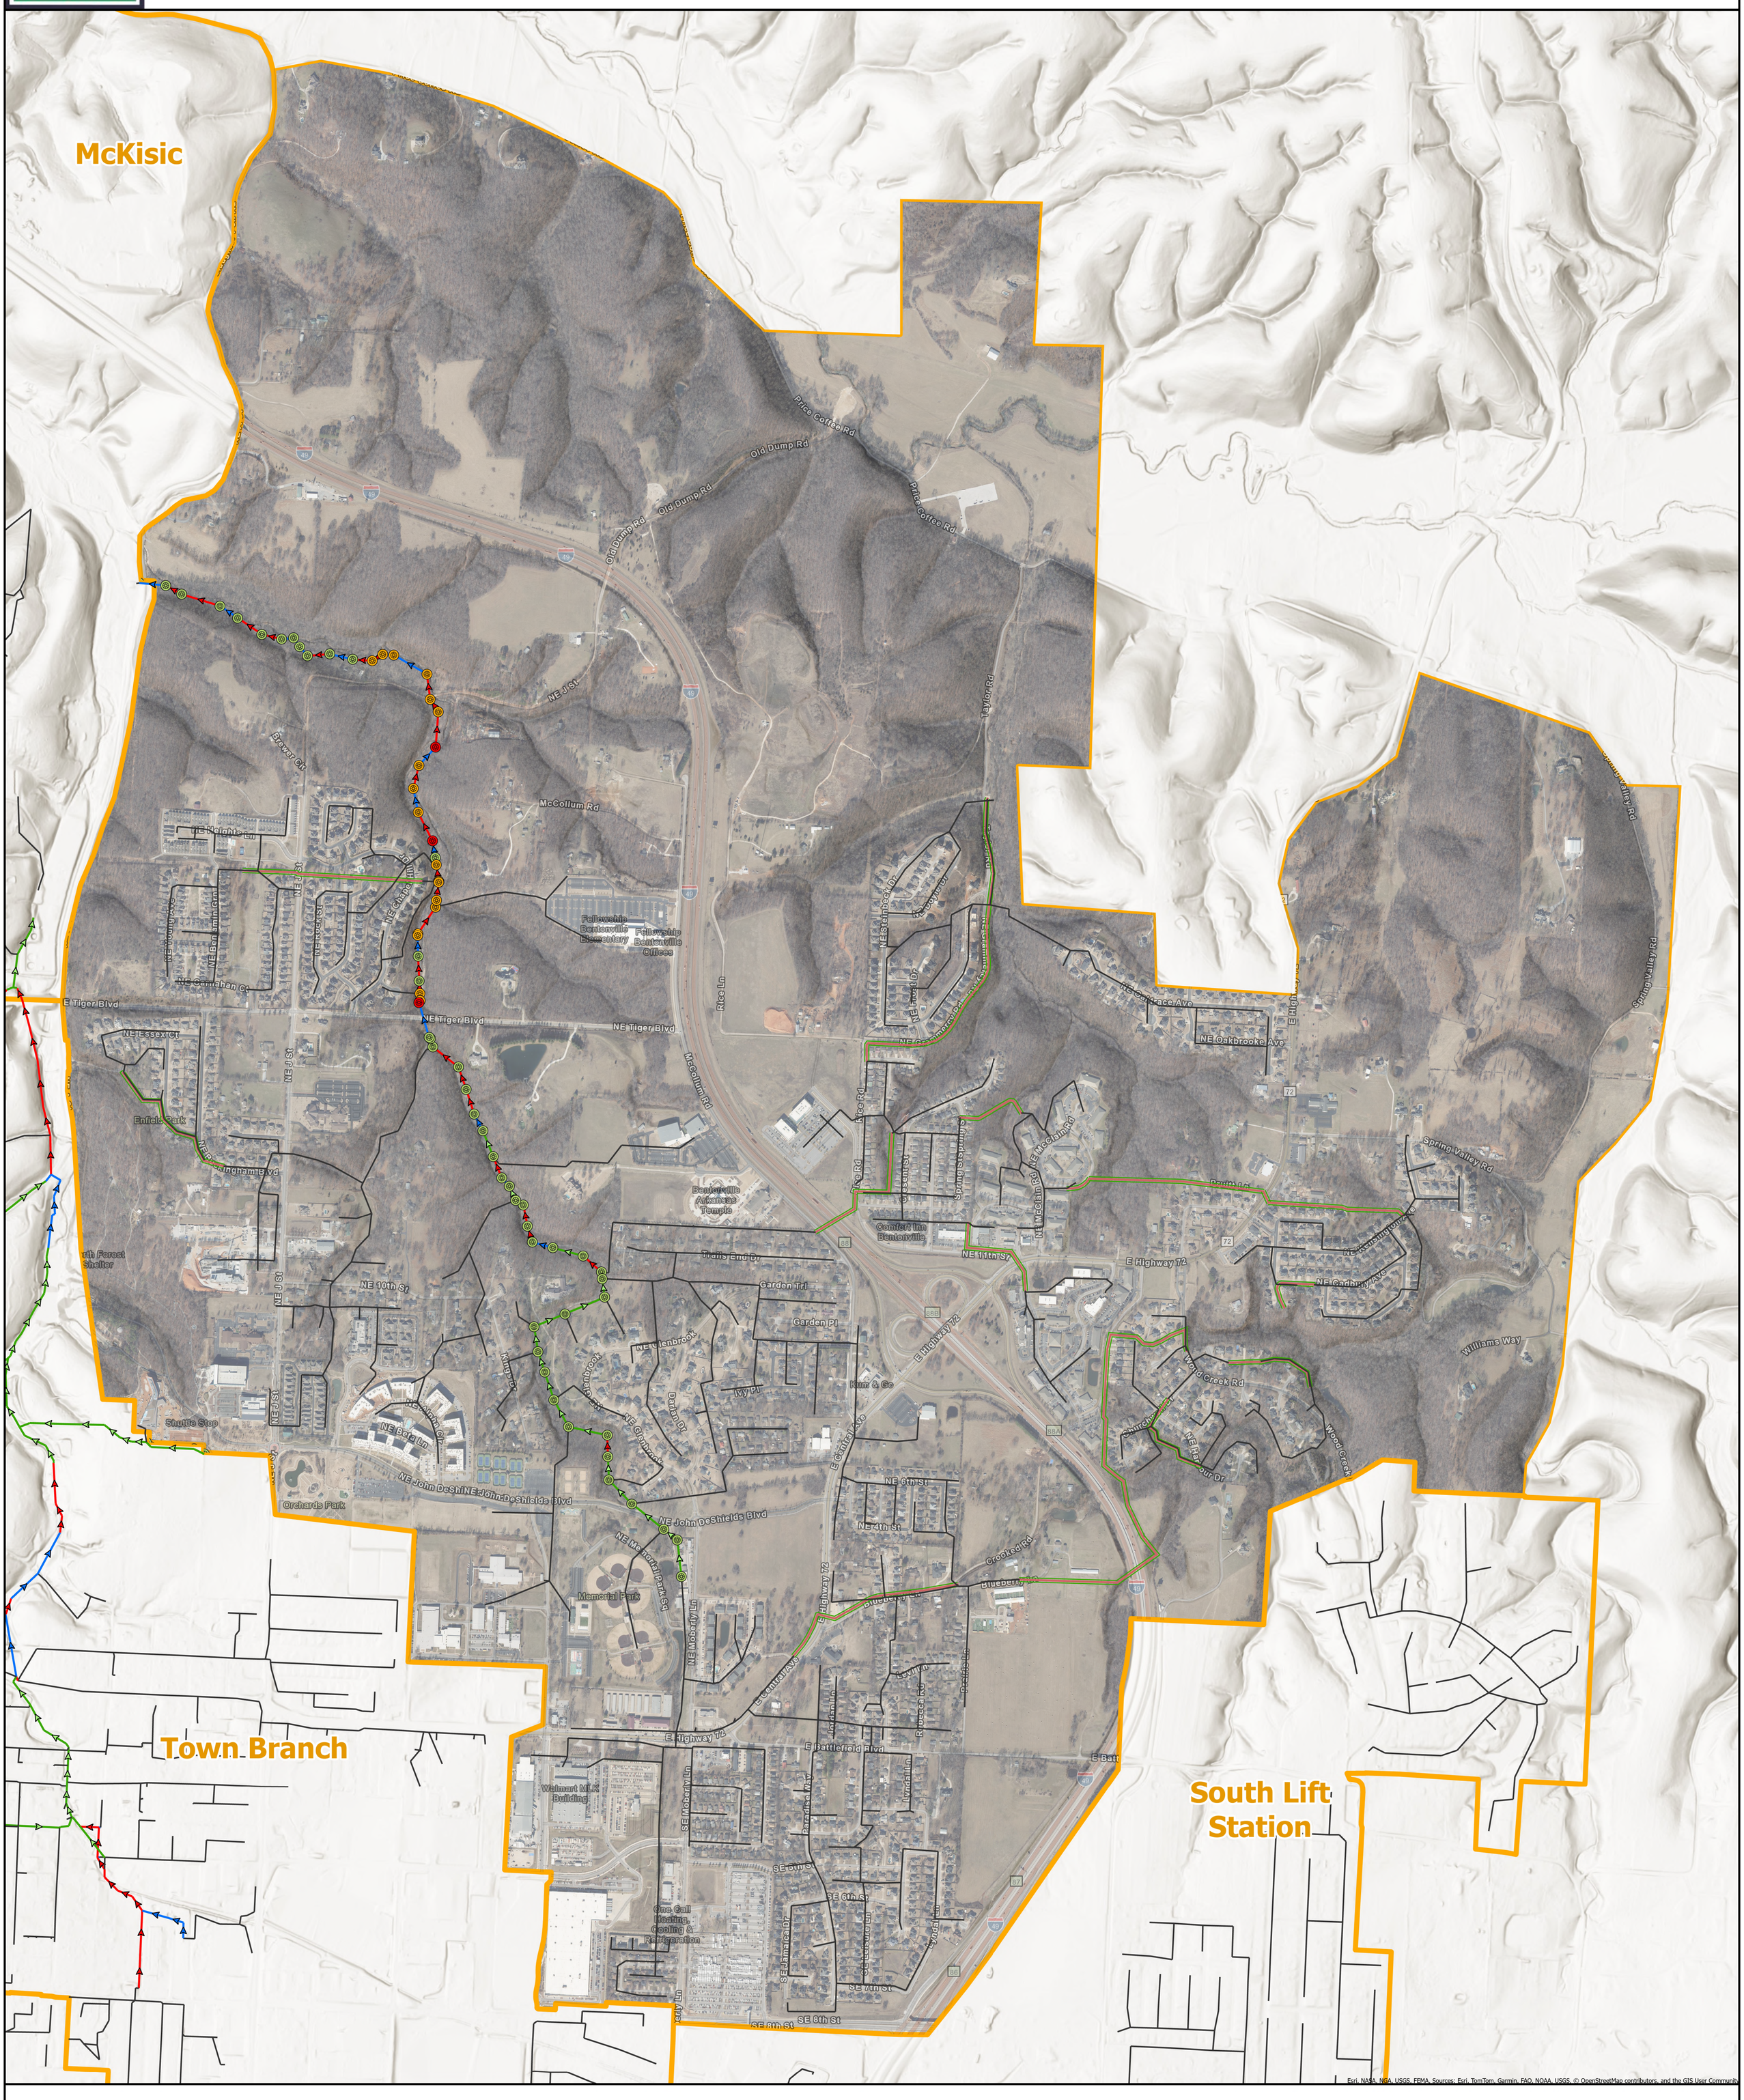

N

Shewmaker Sewer Basin

0 0.07 0.15 0.3 0.45 0.6 Miles

Scale: 1:8,200

Manhole Freeboard


- Greater than 3 Ft
- Manhole at Capacity
- Less than 3 Ft

Surcharge Status

- No Surcharge
- Surcharge Due To Downstream Constraint
- Sewer Pressure Main
- No Surcharge Data Currently Available
- Surcharge Due To Pipe Capacity
- Sewer Basins

Sewer Capacity - Peak Wet Weather Flow

As of: 08/01/2025

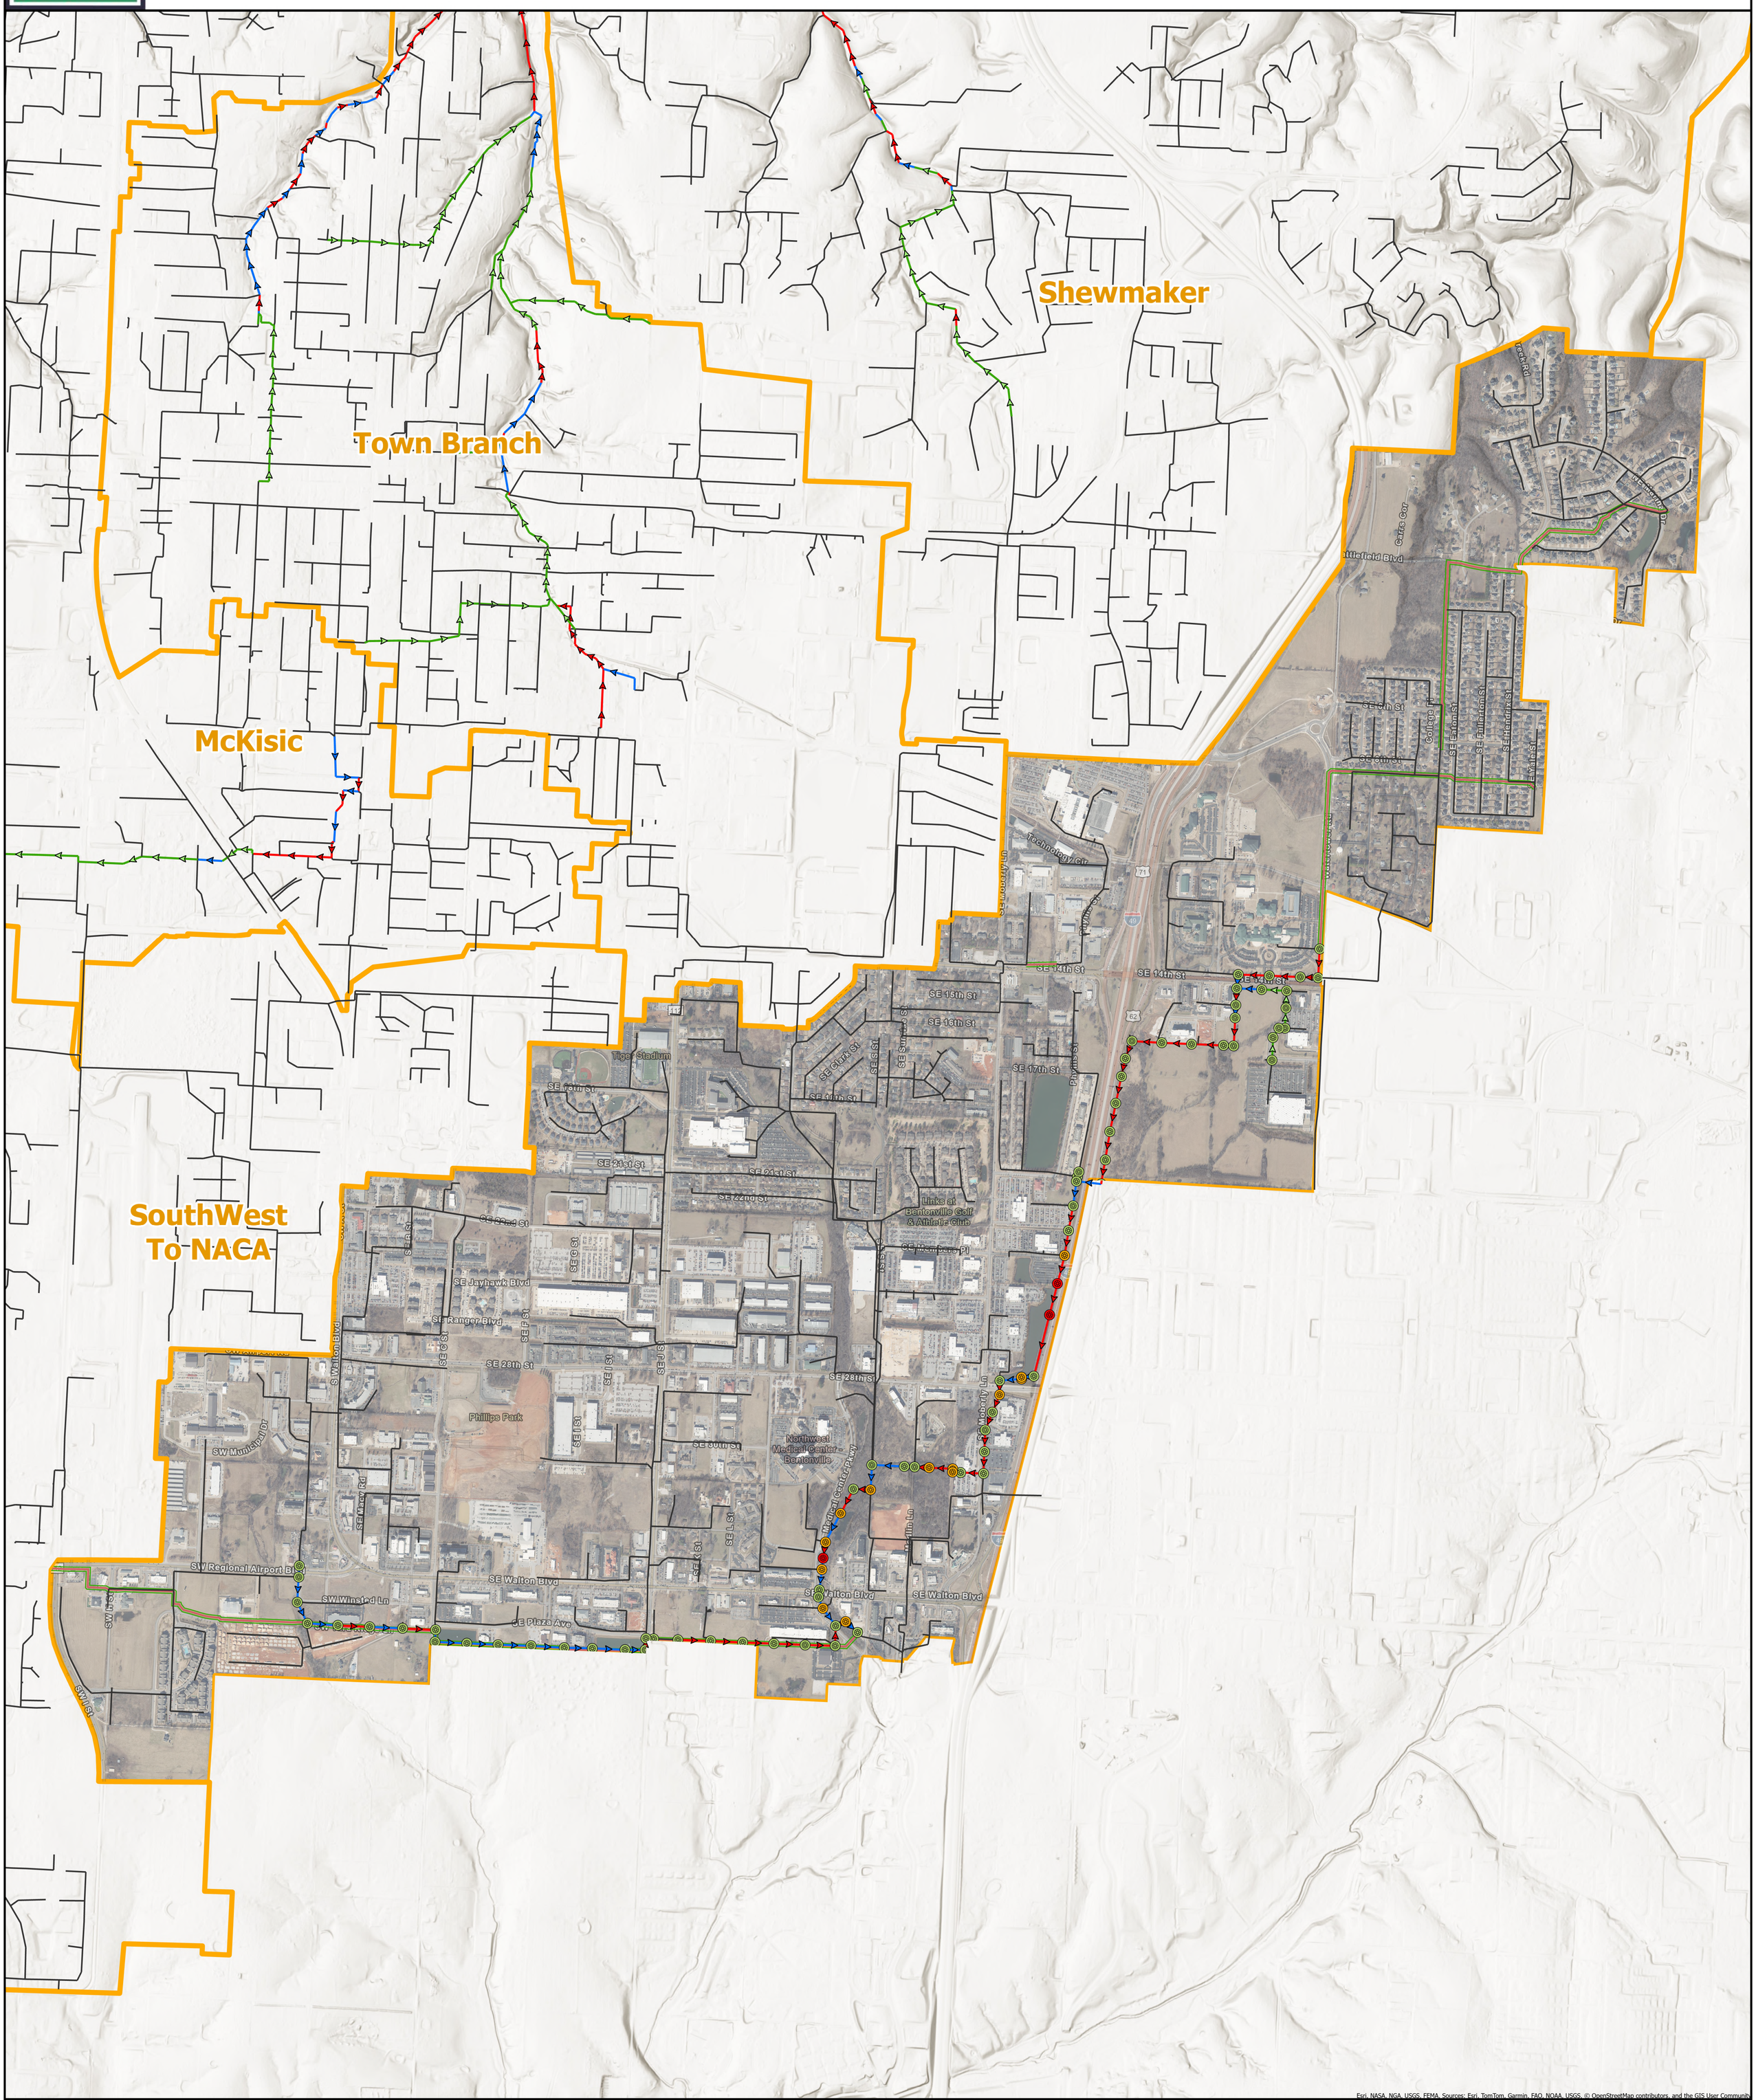

N

South Lift Station Sewer Basin

0 0.13 0.25 0.5 0.75 1 Miles

Scale: 1:10,900

Manhole Freeboard


- Greater than 3 Ft
- Manhole at Capacity
- Less than 3 Ft

Surcharge Status

- No Surcharge
- Surcharge Due To Downstream Constraint
- Sewer Pressure Main
- No Surcharge Data Currently Available
- Surcharge Due To Pipe Capacity
- Sewer Basins

Sewer Capacity - Peak Wet Weather Flow

As of: 08/01/2025

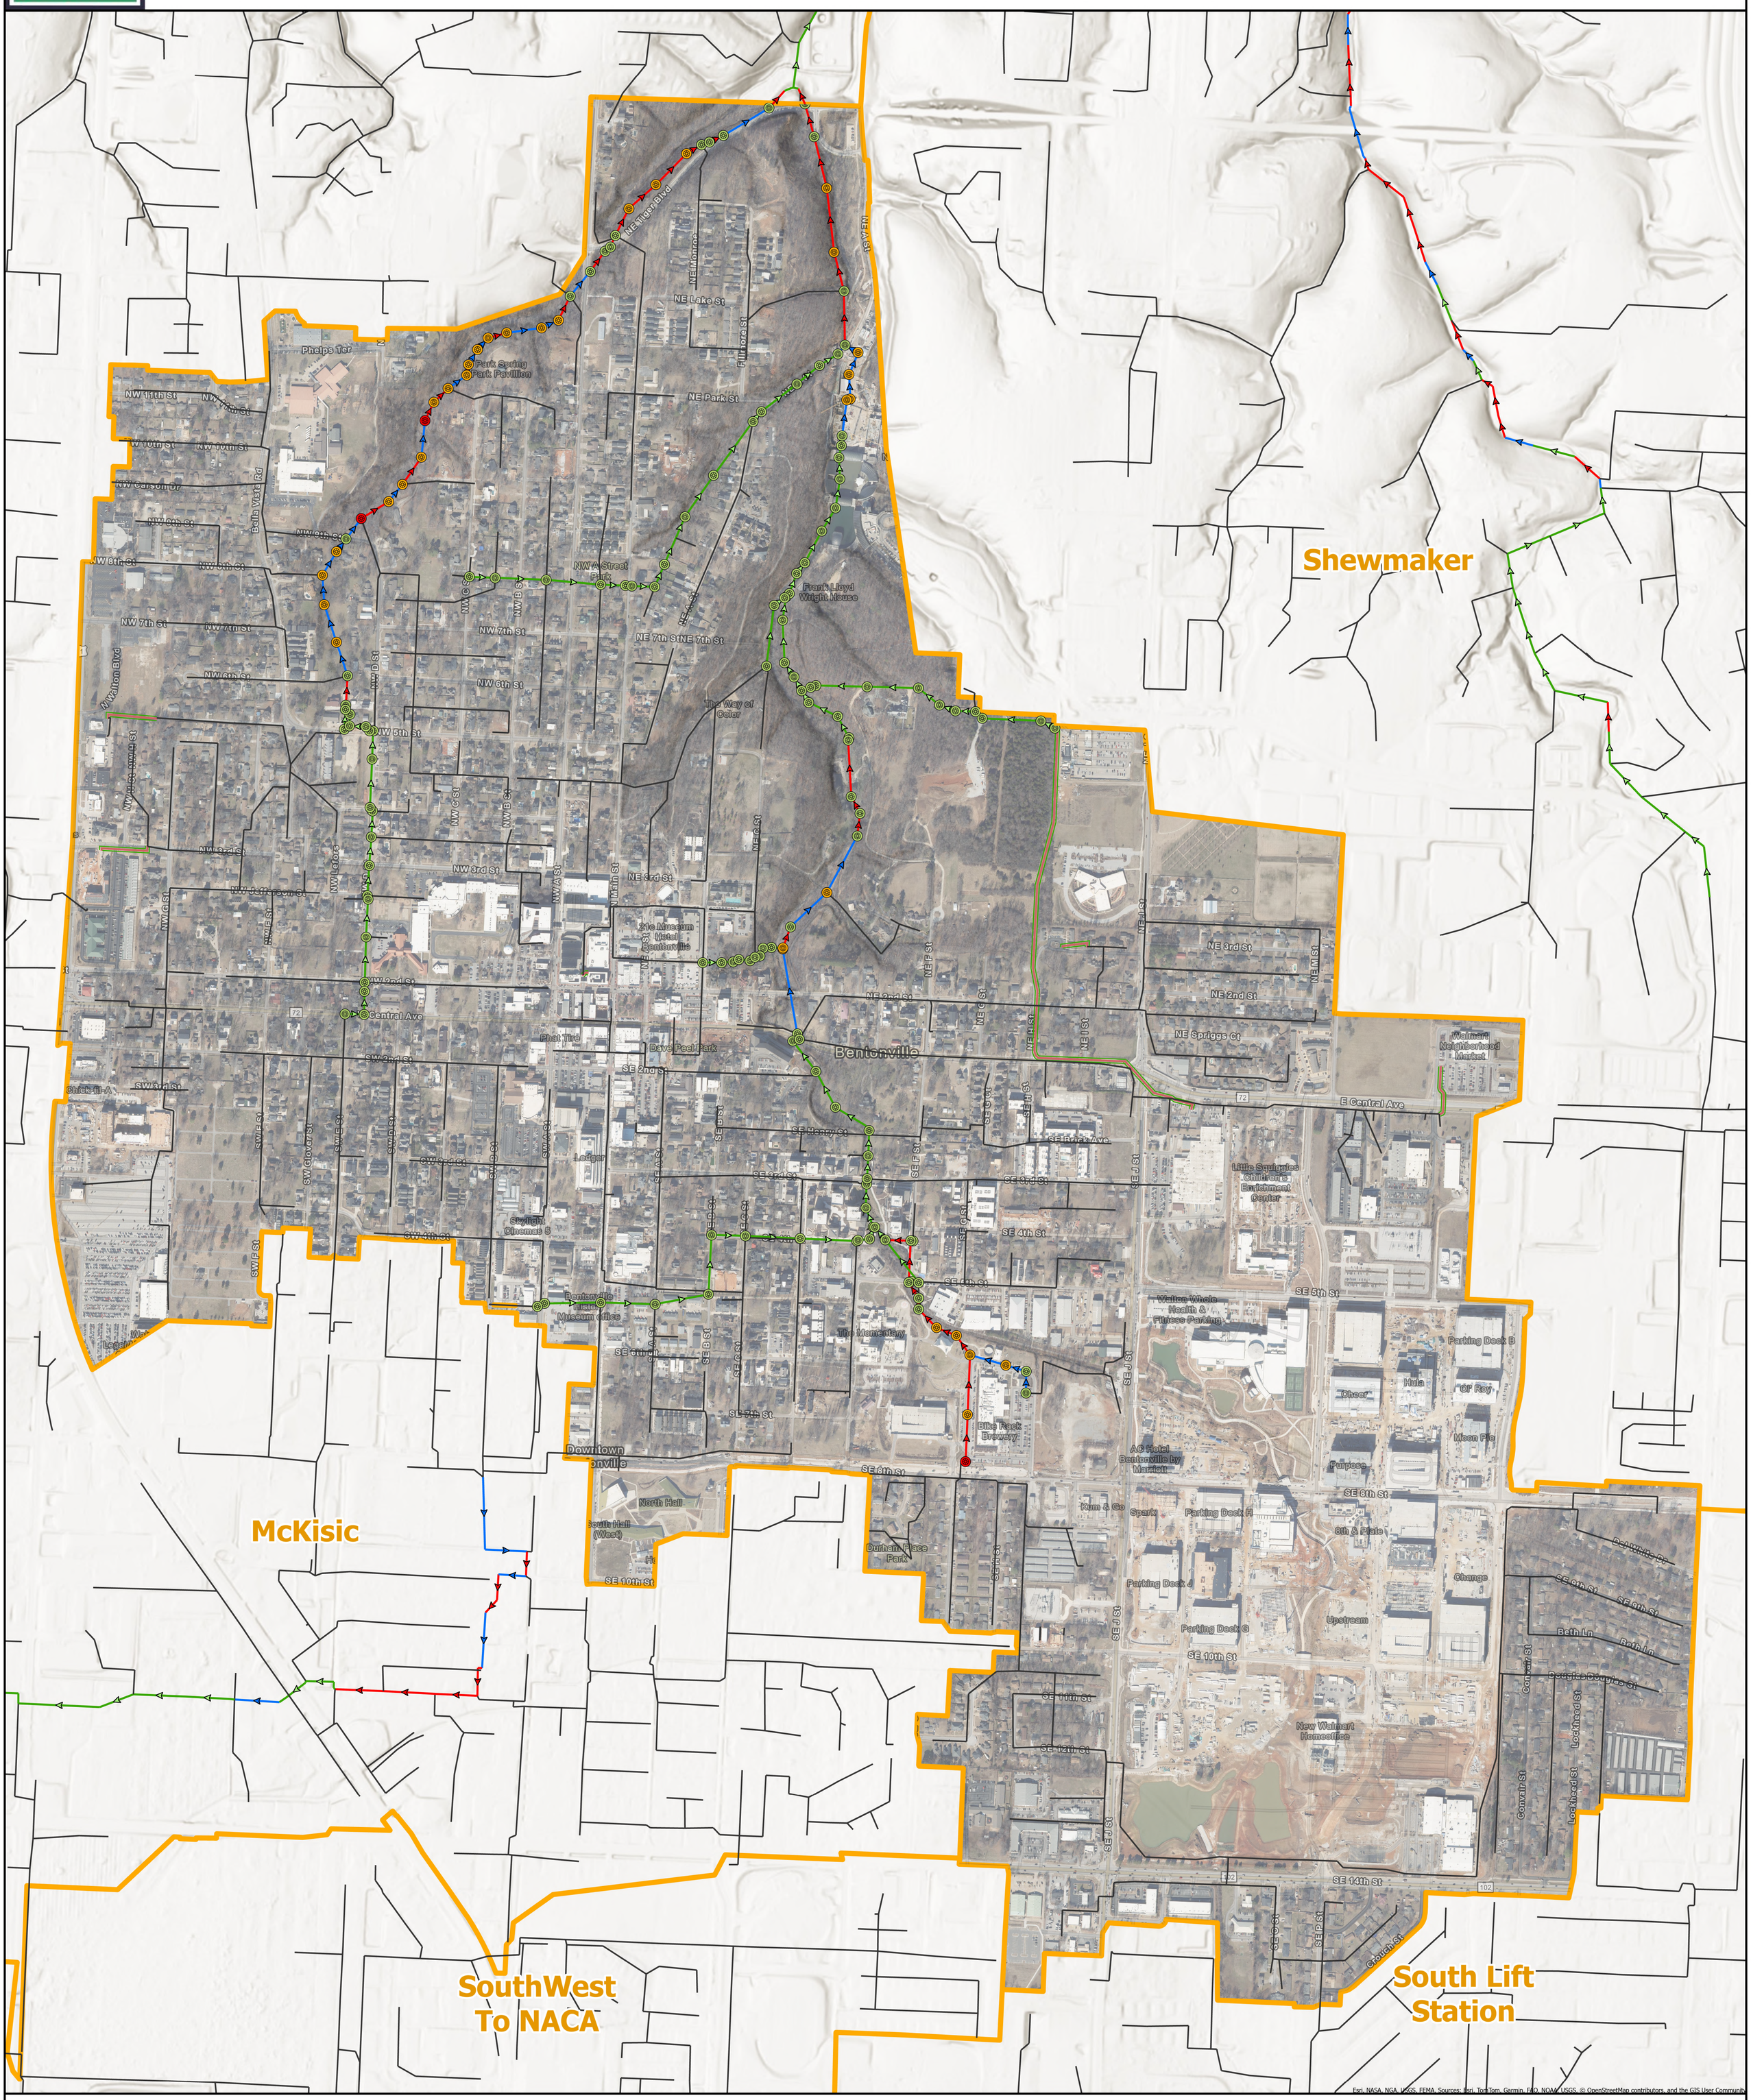

N

Town Branch Sewer Basin

0 0.05 0.1 0.2 0.3 0.4 Miles

Scale: 1:6,000

Manhole Freeboard

- Greater than 3 Ft
- Manhole at Capacity
- Less than 3 Ft

Surcharge Status

- No Surcharge
- Surcharge Due To Downstream Constraint
- Sewer Pressure Main
- No Surcharge Data Currently Available
- Surcharge Due To Pipe Capacity
- Sewer Basins